

3.0 M ROAD

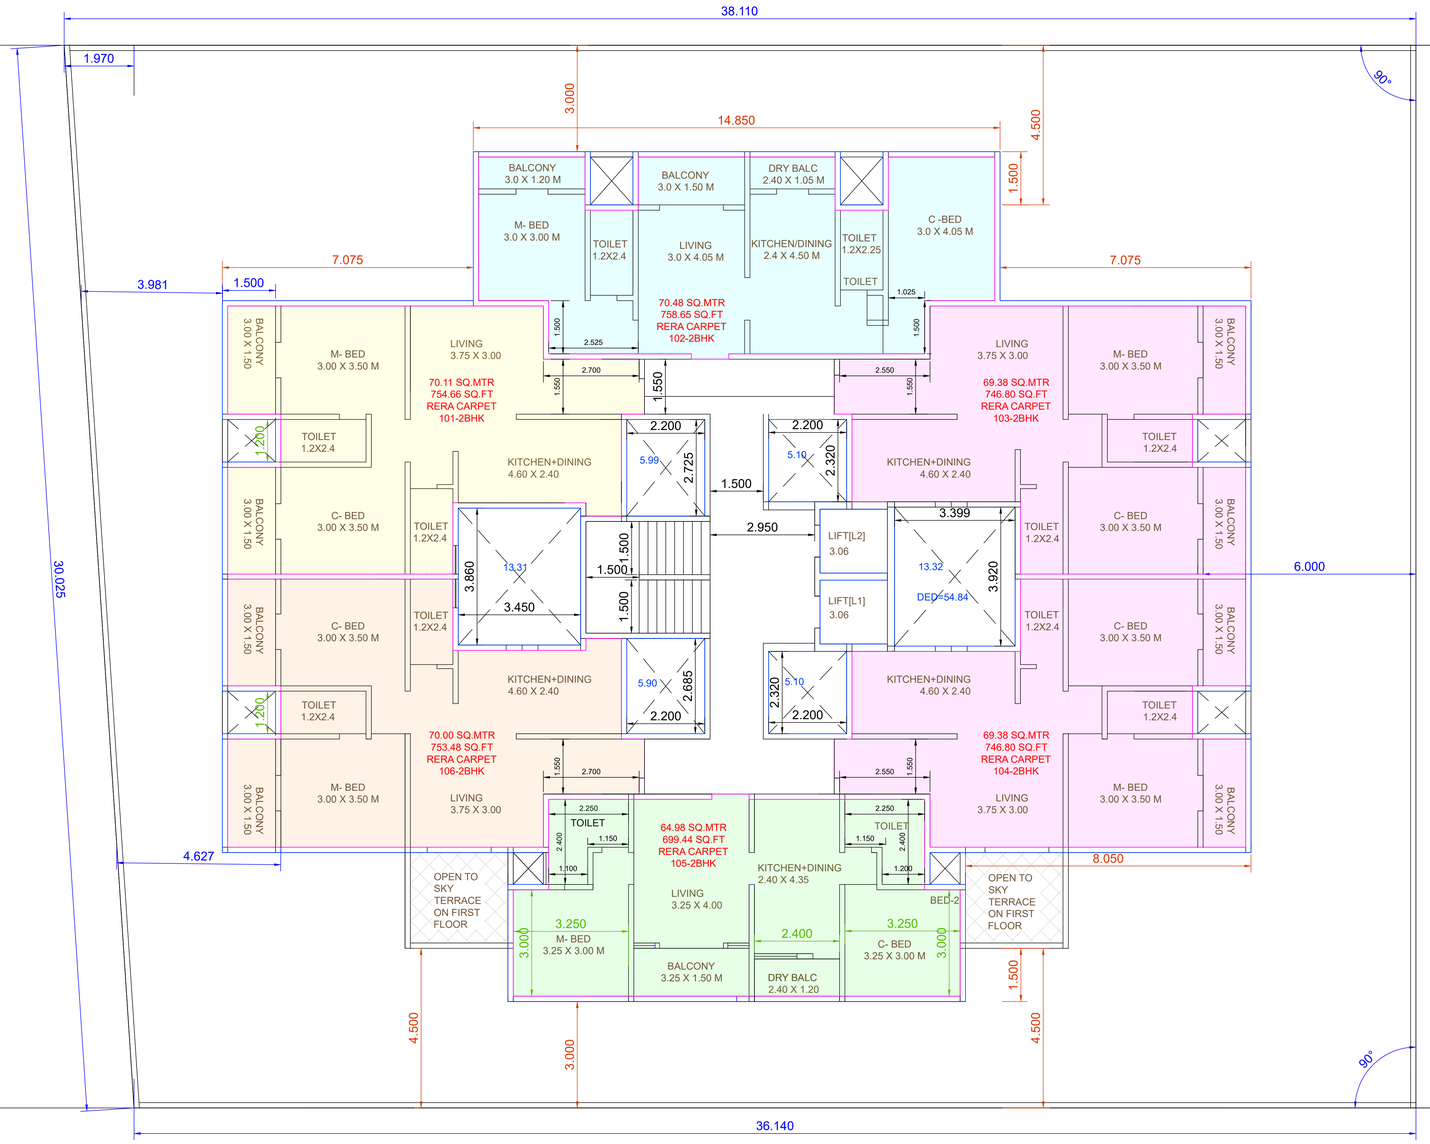

FIRST TO SIXTH TYPICAL FLOOR FLOOR

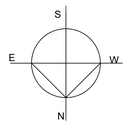


12.0 M ROAD


2BHK R1 - 09-09-2026

M ARATHE & ASSOCIATES
VARYING SERVICES, UNVARYING QUALITY
Address : Plot no. - 01 Vaikasahal, Kadhevnagar, Dhankawadgaon, Pune - 411033
E-mail : marathesociates2020@gmail.com
Mobile No : 9689000840/9822281212

3.0 M ROAD

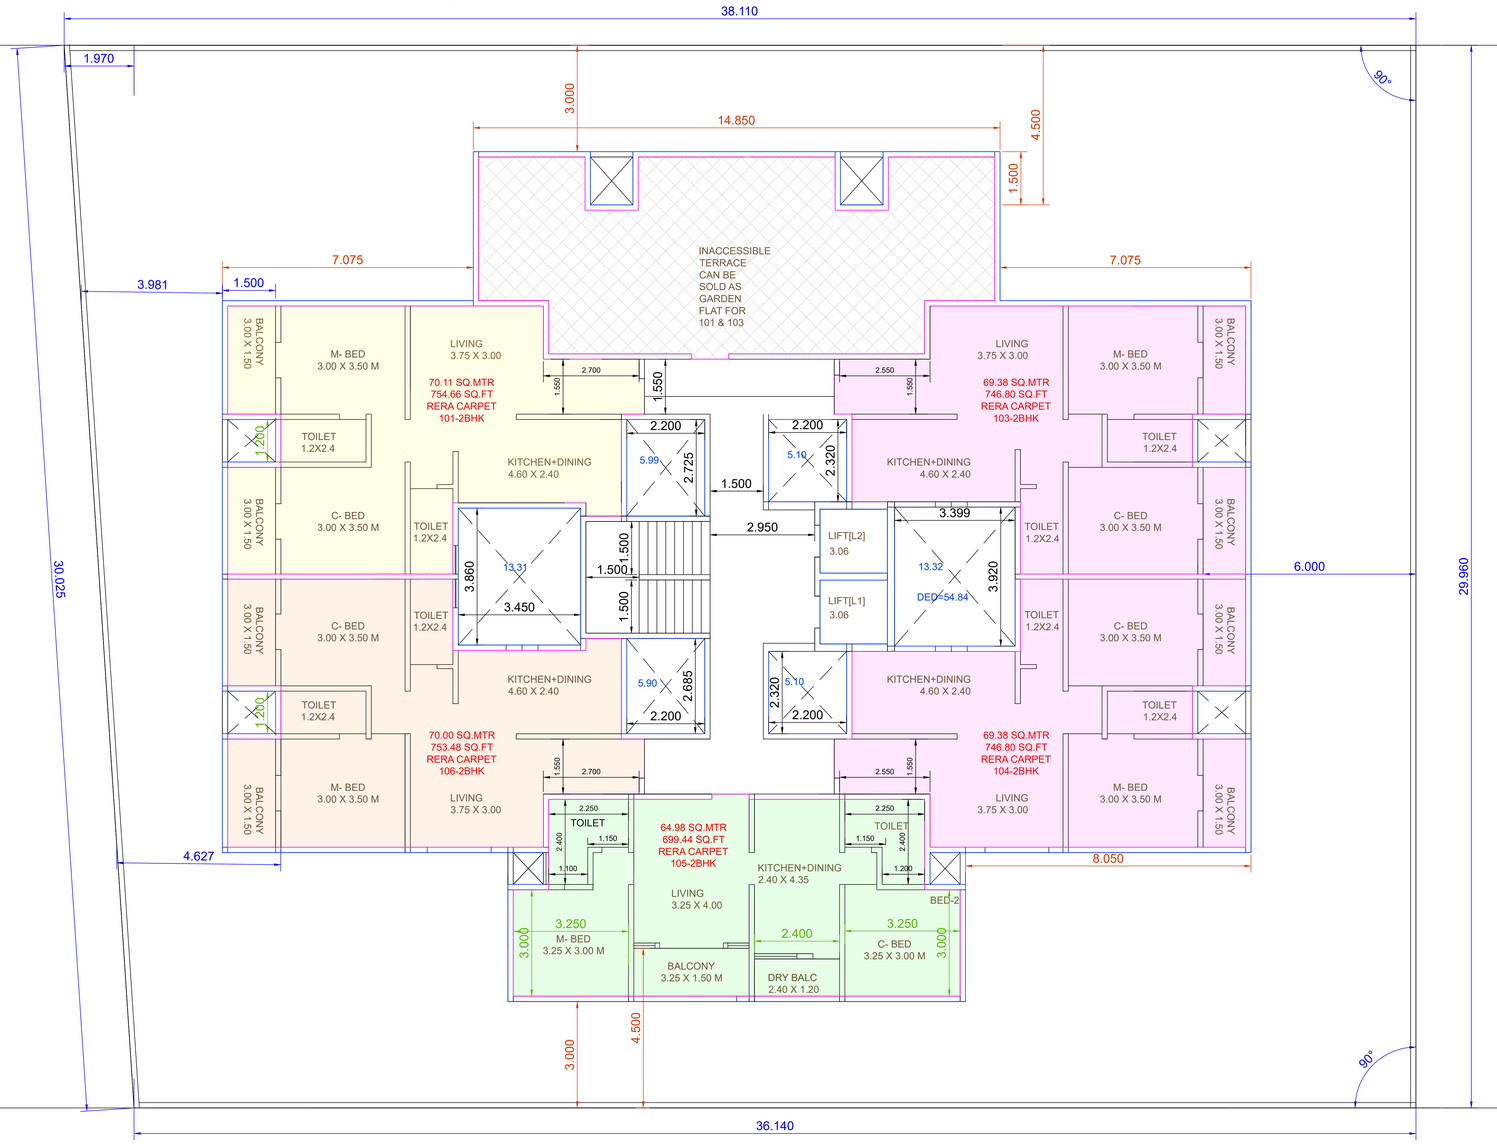

SEVENTH TYPICAL FLOOR FLOOR

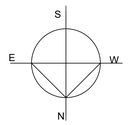


12.0 M ROAD

2BHK R1 - 09-09-2026

M ARATHE & ASSOCIATES
VARYING SERVICES, UNVARYING QUALITY
Address : Plot no. 01 Vaikesahal, Kedhevagar Dhonheadgaon, Pune - 411033
E-mail : marathesociates2020@gmail.com
Mobile No : 9689000840/9822281212

3.0 M ROAD

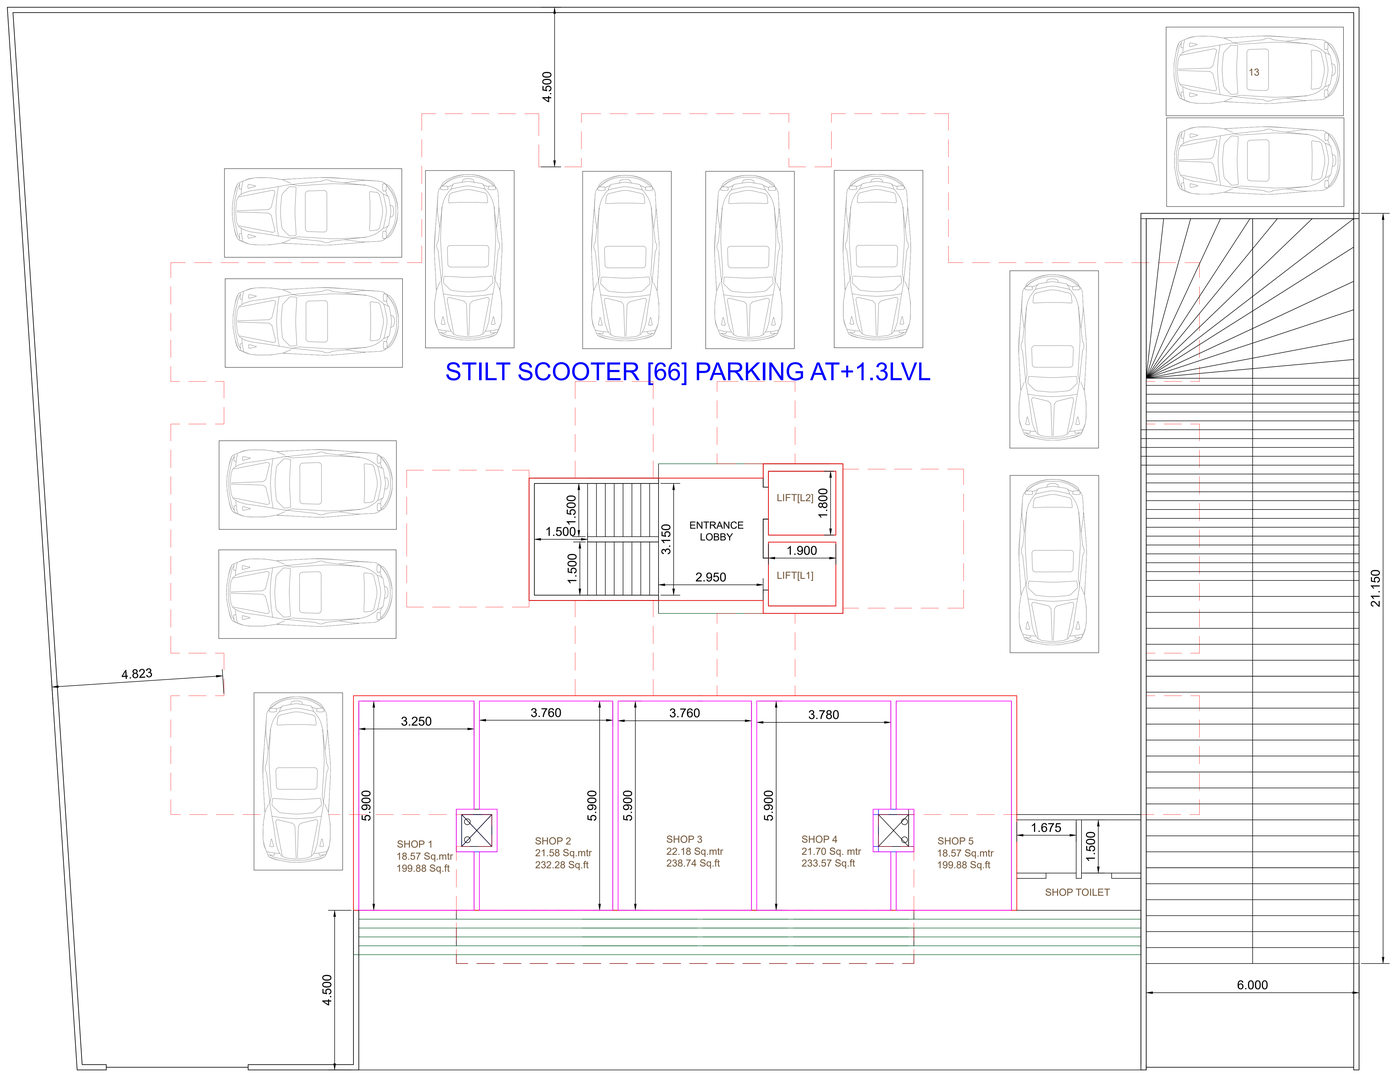


GROUND FLOOR/STILT FLOOR


12.0 M ROAD

2BHK R1 - 09-09-2026

M ▲ RATHE & ASSOCIATES
VARYING SERVICES. UNVARYING QUALITY.
Address : Plot no. - 97, Vrikshavalli,Ashtavinayak Chinchwadgaon, Pune - 411033
E-mail : marathe.associates2022@gmail.com
Mobile No. : 9689902840/9822981832

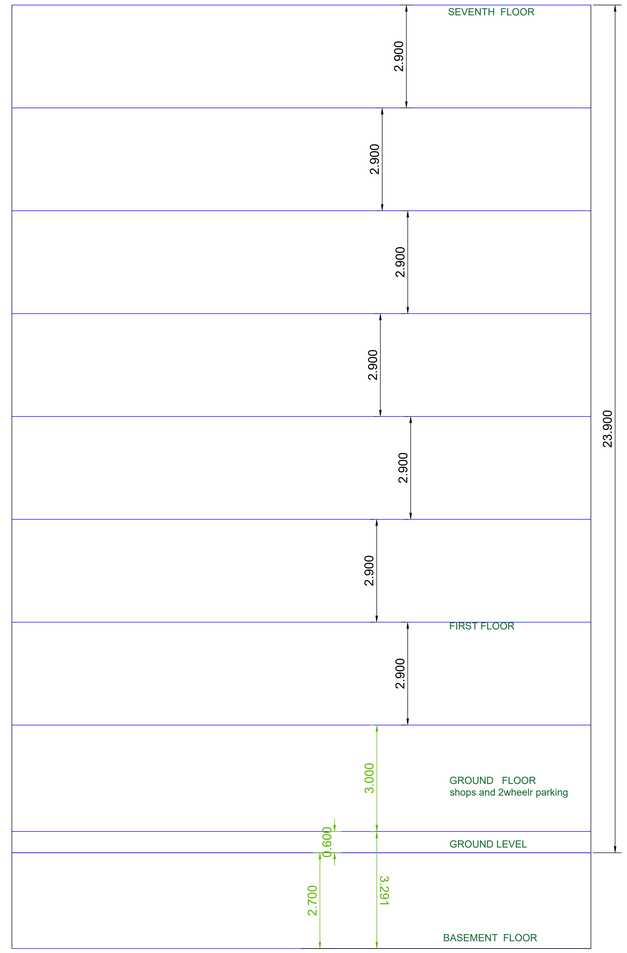

3.0 M ROAD

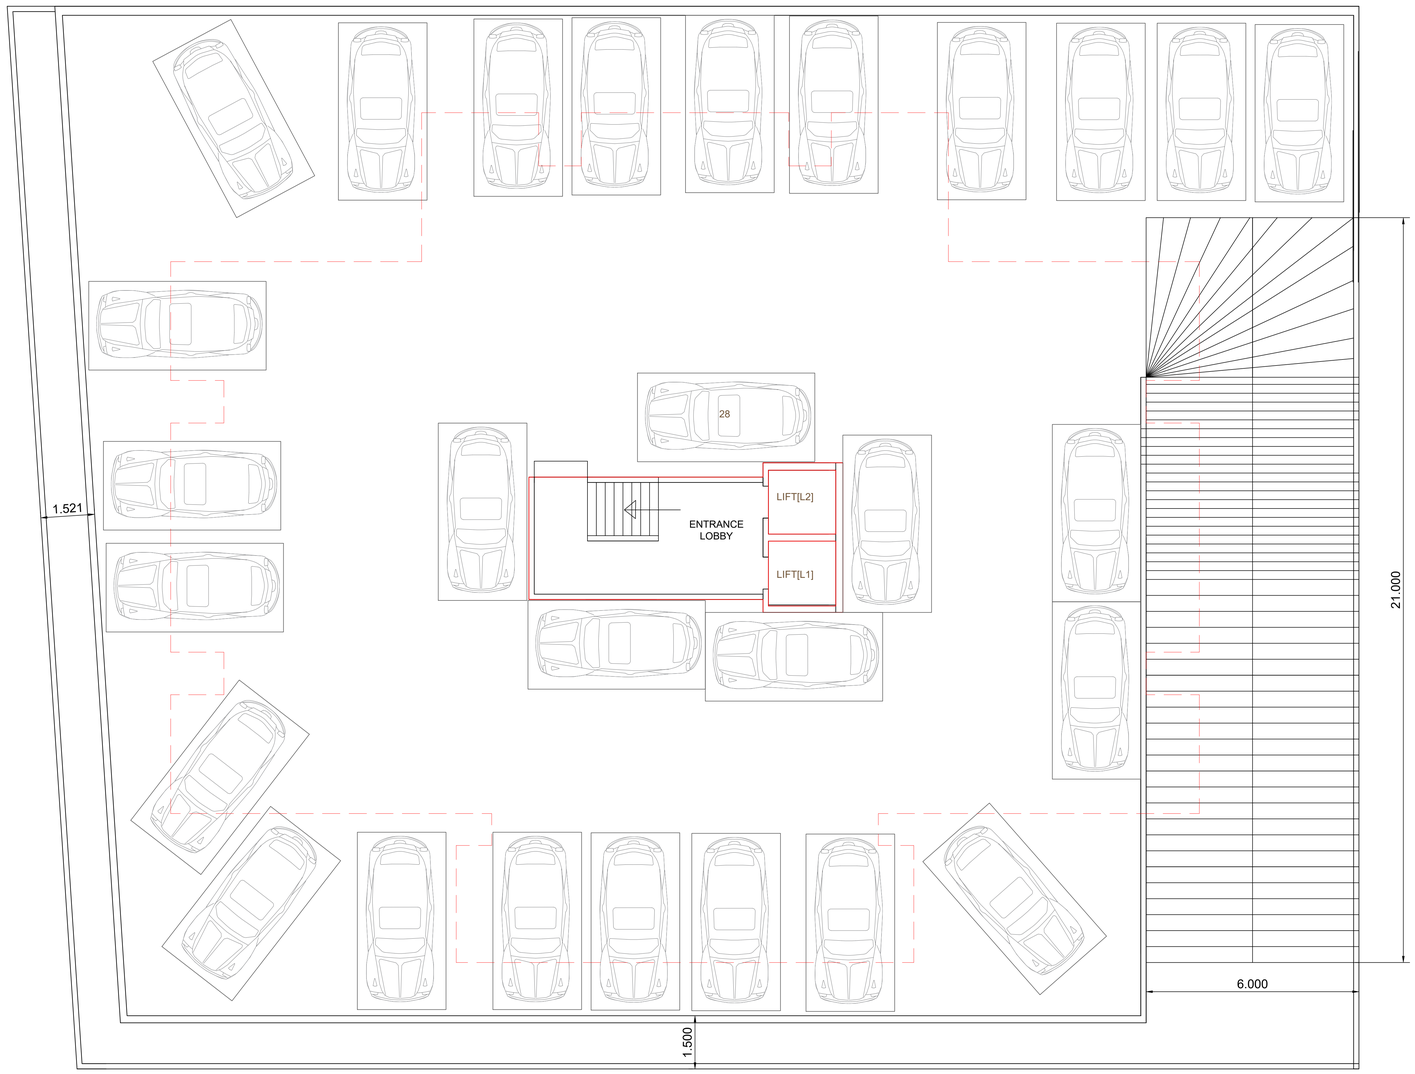

BASEMENT FLOOR

12.0 M ROAD

2BHK R1 - 09-09-2026

M RATHE & ASSOCIATES
SURVING SERVICES, UNWAVERING QUALITY
Address : Plot no. - 107, Vivekvasahat, Keshavnagar, Chinchwadgaon, Pune - 411033
E-mail : marathesassociates2022@gmail.com
Mobile No : 9665003845/9922281312